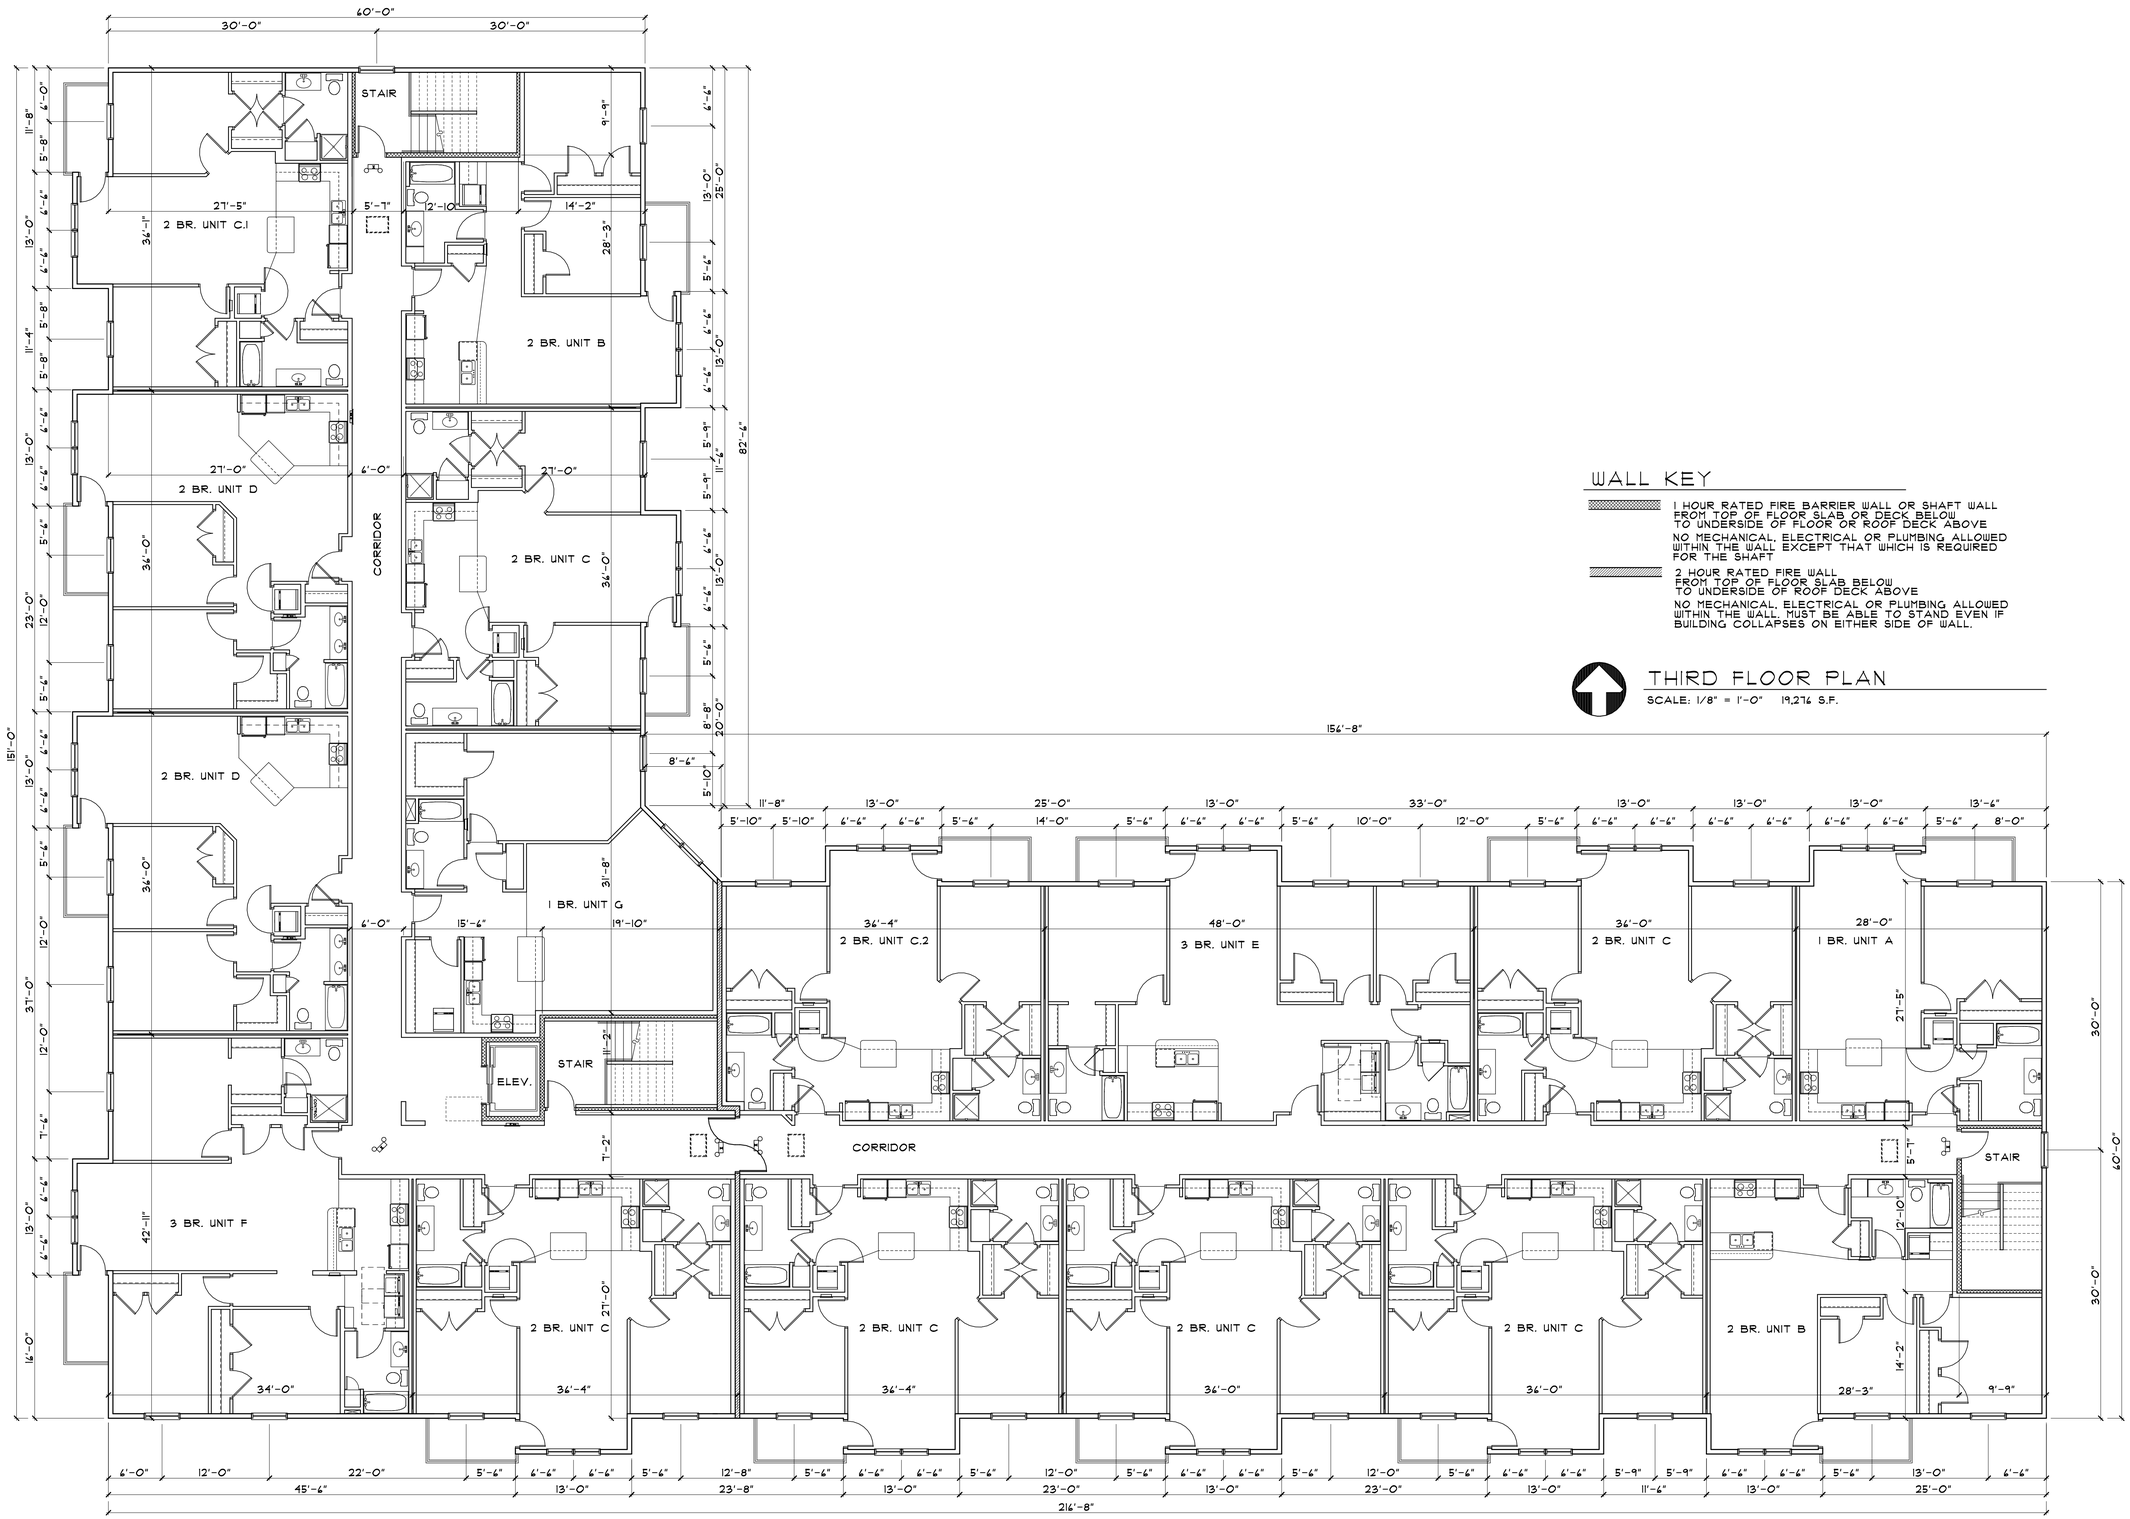

WALL KEY

1 HOUR RATED FIRE BARRIER WALL OR SHAFT WALL FROM TOP OF FLOOR SLAB OR DECK BELOW TO UNDERSIDE OF FLOOR OR ROOF DECK ABOVE

NO MECHANICAL, ELECTRICAL OR PLUMBING ALLOWED WITHIN THE WALL EXCEPT THAT WHICH IS REQUIRED FOR THE SHAFT

2 HOUR RATED FIRE WALL FROM TOP OF FLOOR SLAB BELOW TO UNDERSIDE OF ROOF DECK ABOVE

NO MECHANICAL, ELECTRICAL OR PLUMBING ALLOWED WITHIN THE WALL. MUST BE ABLE TO STAND EVEN IF BUILDING COLLAPSES ON EITHER SIDE OF WALL.

THIRD FLOOR PLAN

SCALE: 1/8" = 1'-0" 19,276 S.F.

These documents are not valid for building permit unless signed in ink and over sealed. Copies are not valid.

I hereby certify that this plan, specification or report was prepared by me or under my direct supervision and that I am a duly licensed Architect under the laws of the state of MINNESOTA

Date _____ # 22288

Name NORMAN E. COLE Signature _____

COLE GROUP ARCHITECTS LLC.
214 Park Avenue South
Suite 102
Saint Cloud, MN 56301
(320) 654-6870
www.colegrouparchitects.com

MICK CONSTRUCTION, INC.
2357 GRANITE VIEW ROAD
WAITE PARK, MN
PHONE: 320-253-2183

PROPOSED:
APARTMENT BUILDING
WINDOM, MN

Project No. 16061

Issue Date:

Revision:

A4
OF 5

PLOTTED: 11-01-16 FILE: 16061P COM: 3