Kruse Property – Water Retention & Housing
Parcel Number 250230200 & 250230100
5 Acres, 8 Acres & 47 Acres

Reclamation Plan

Transform the pit into a lake / water retention with housing.

Areas to Quarry
19 acres, 5 acres, and 4.7 acres

Buffer District

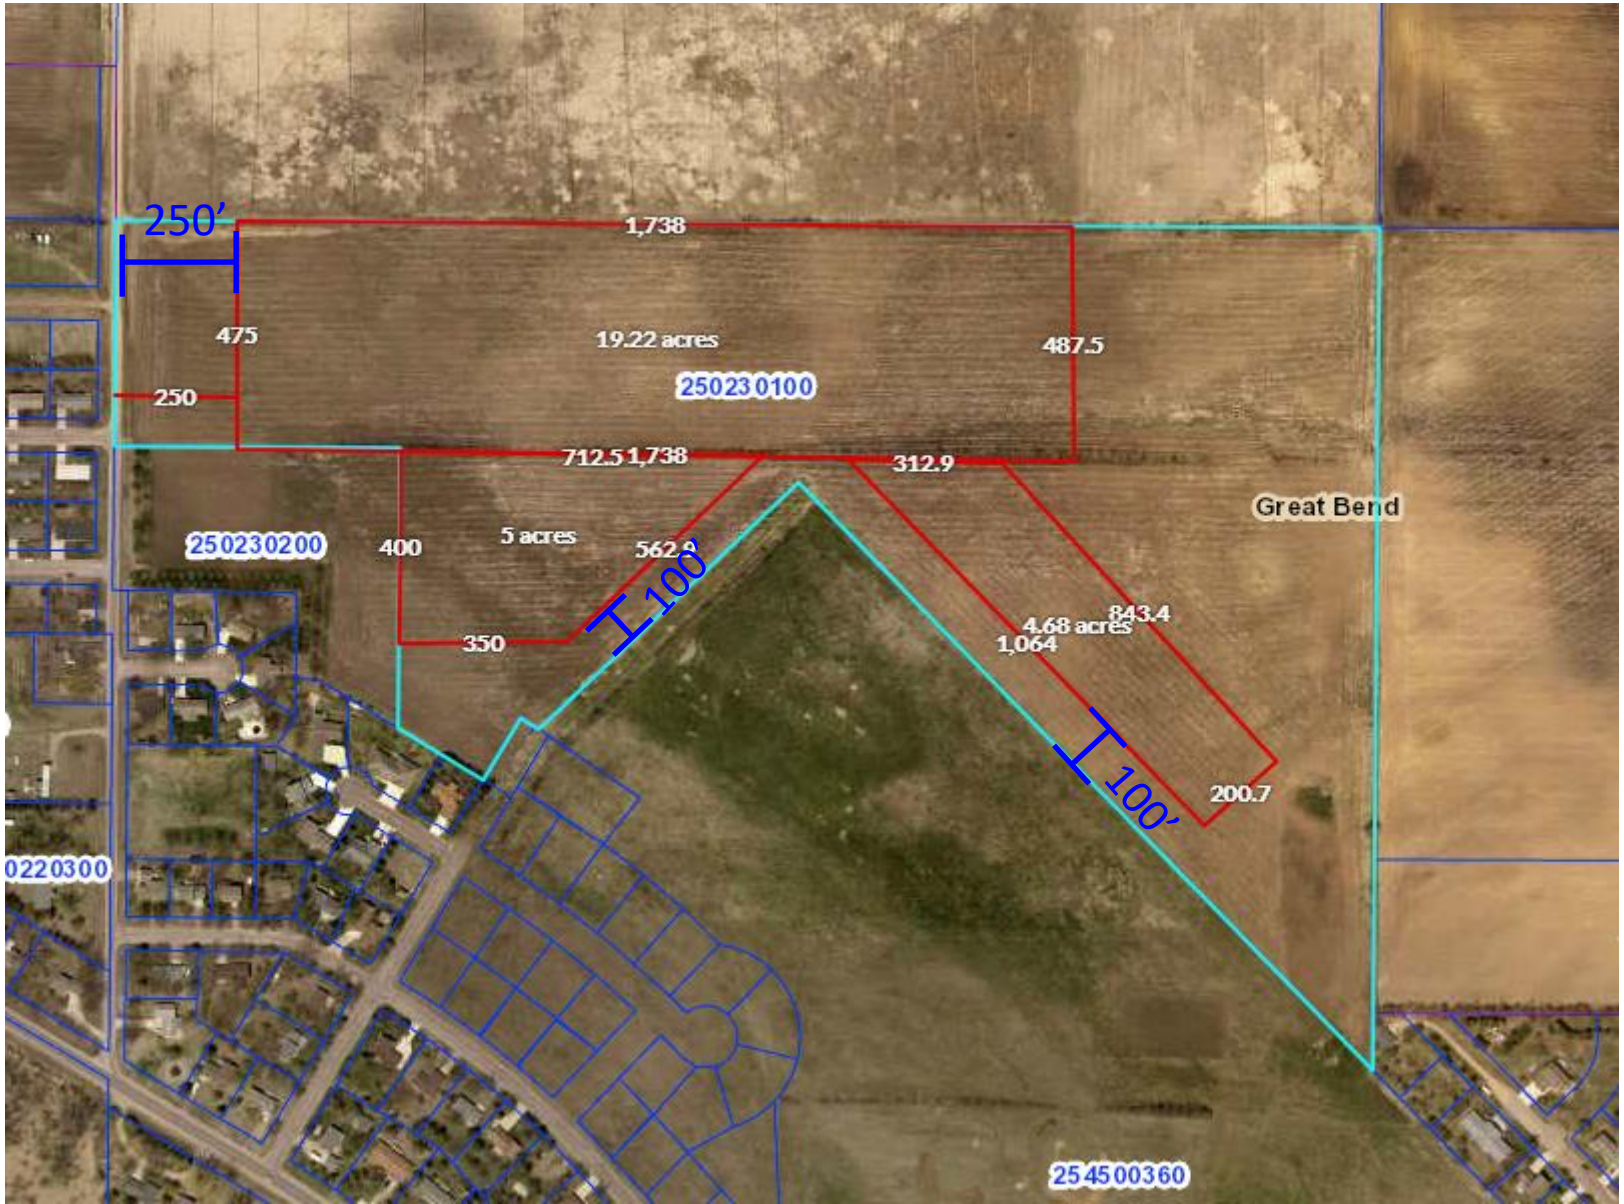

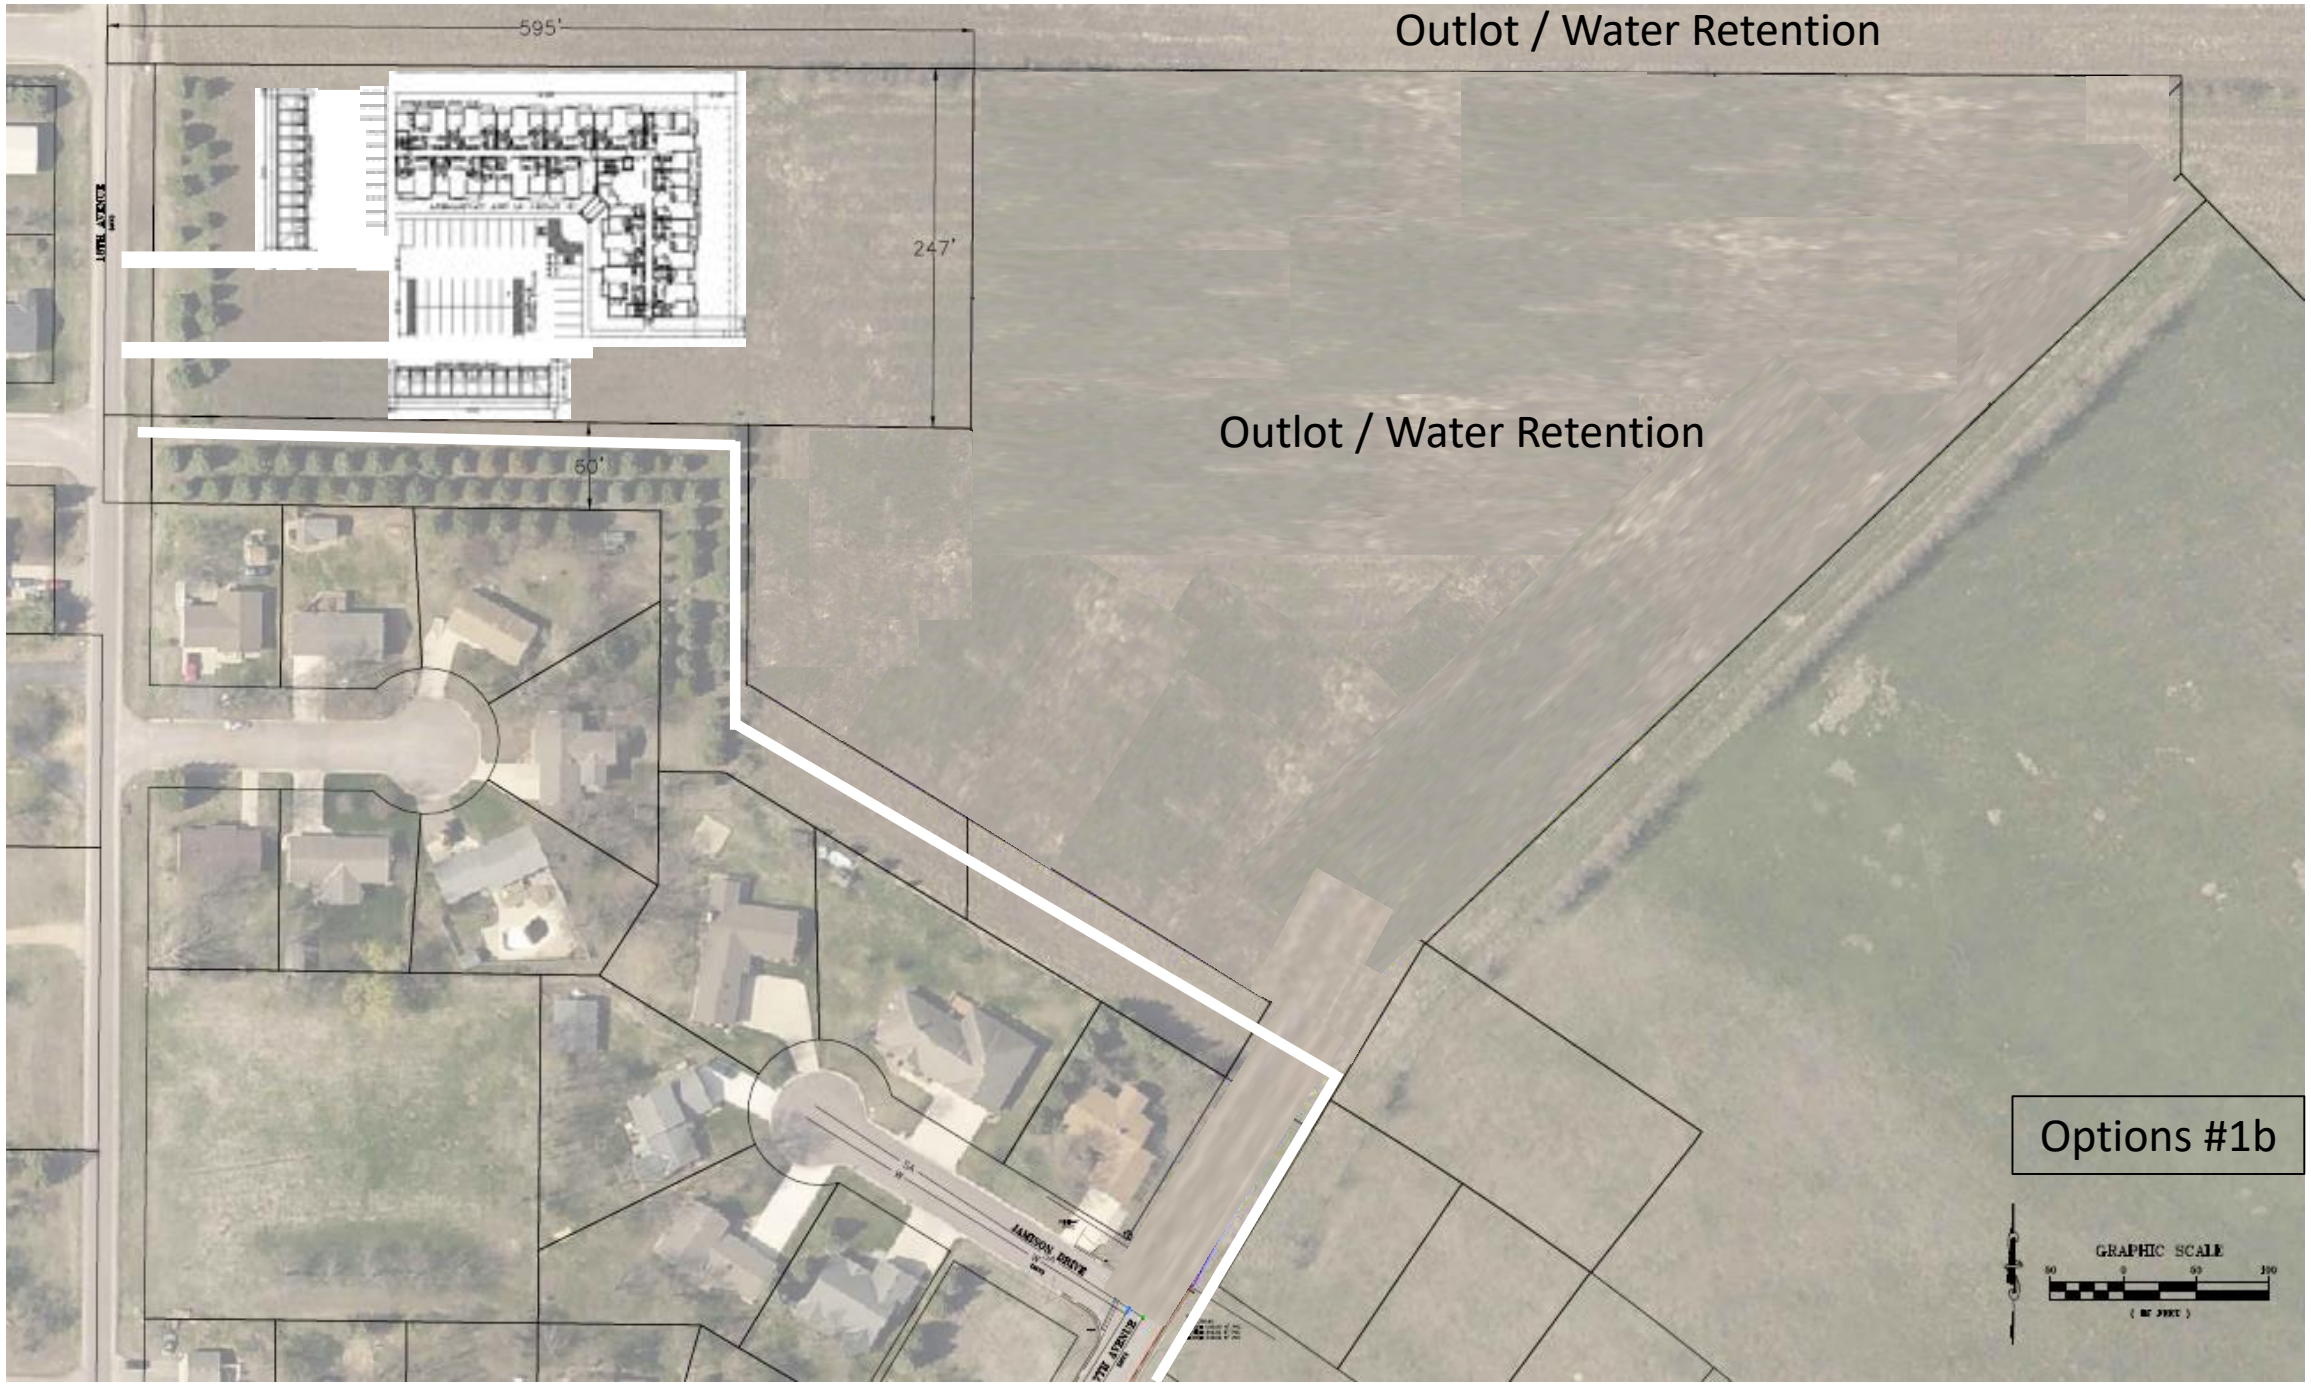
Outlot / Water Retention
595'
247'
60'
Outlot / Water Retention
Options #1b
GRAPHIC SCALE

STREET ELEVATION

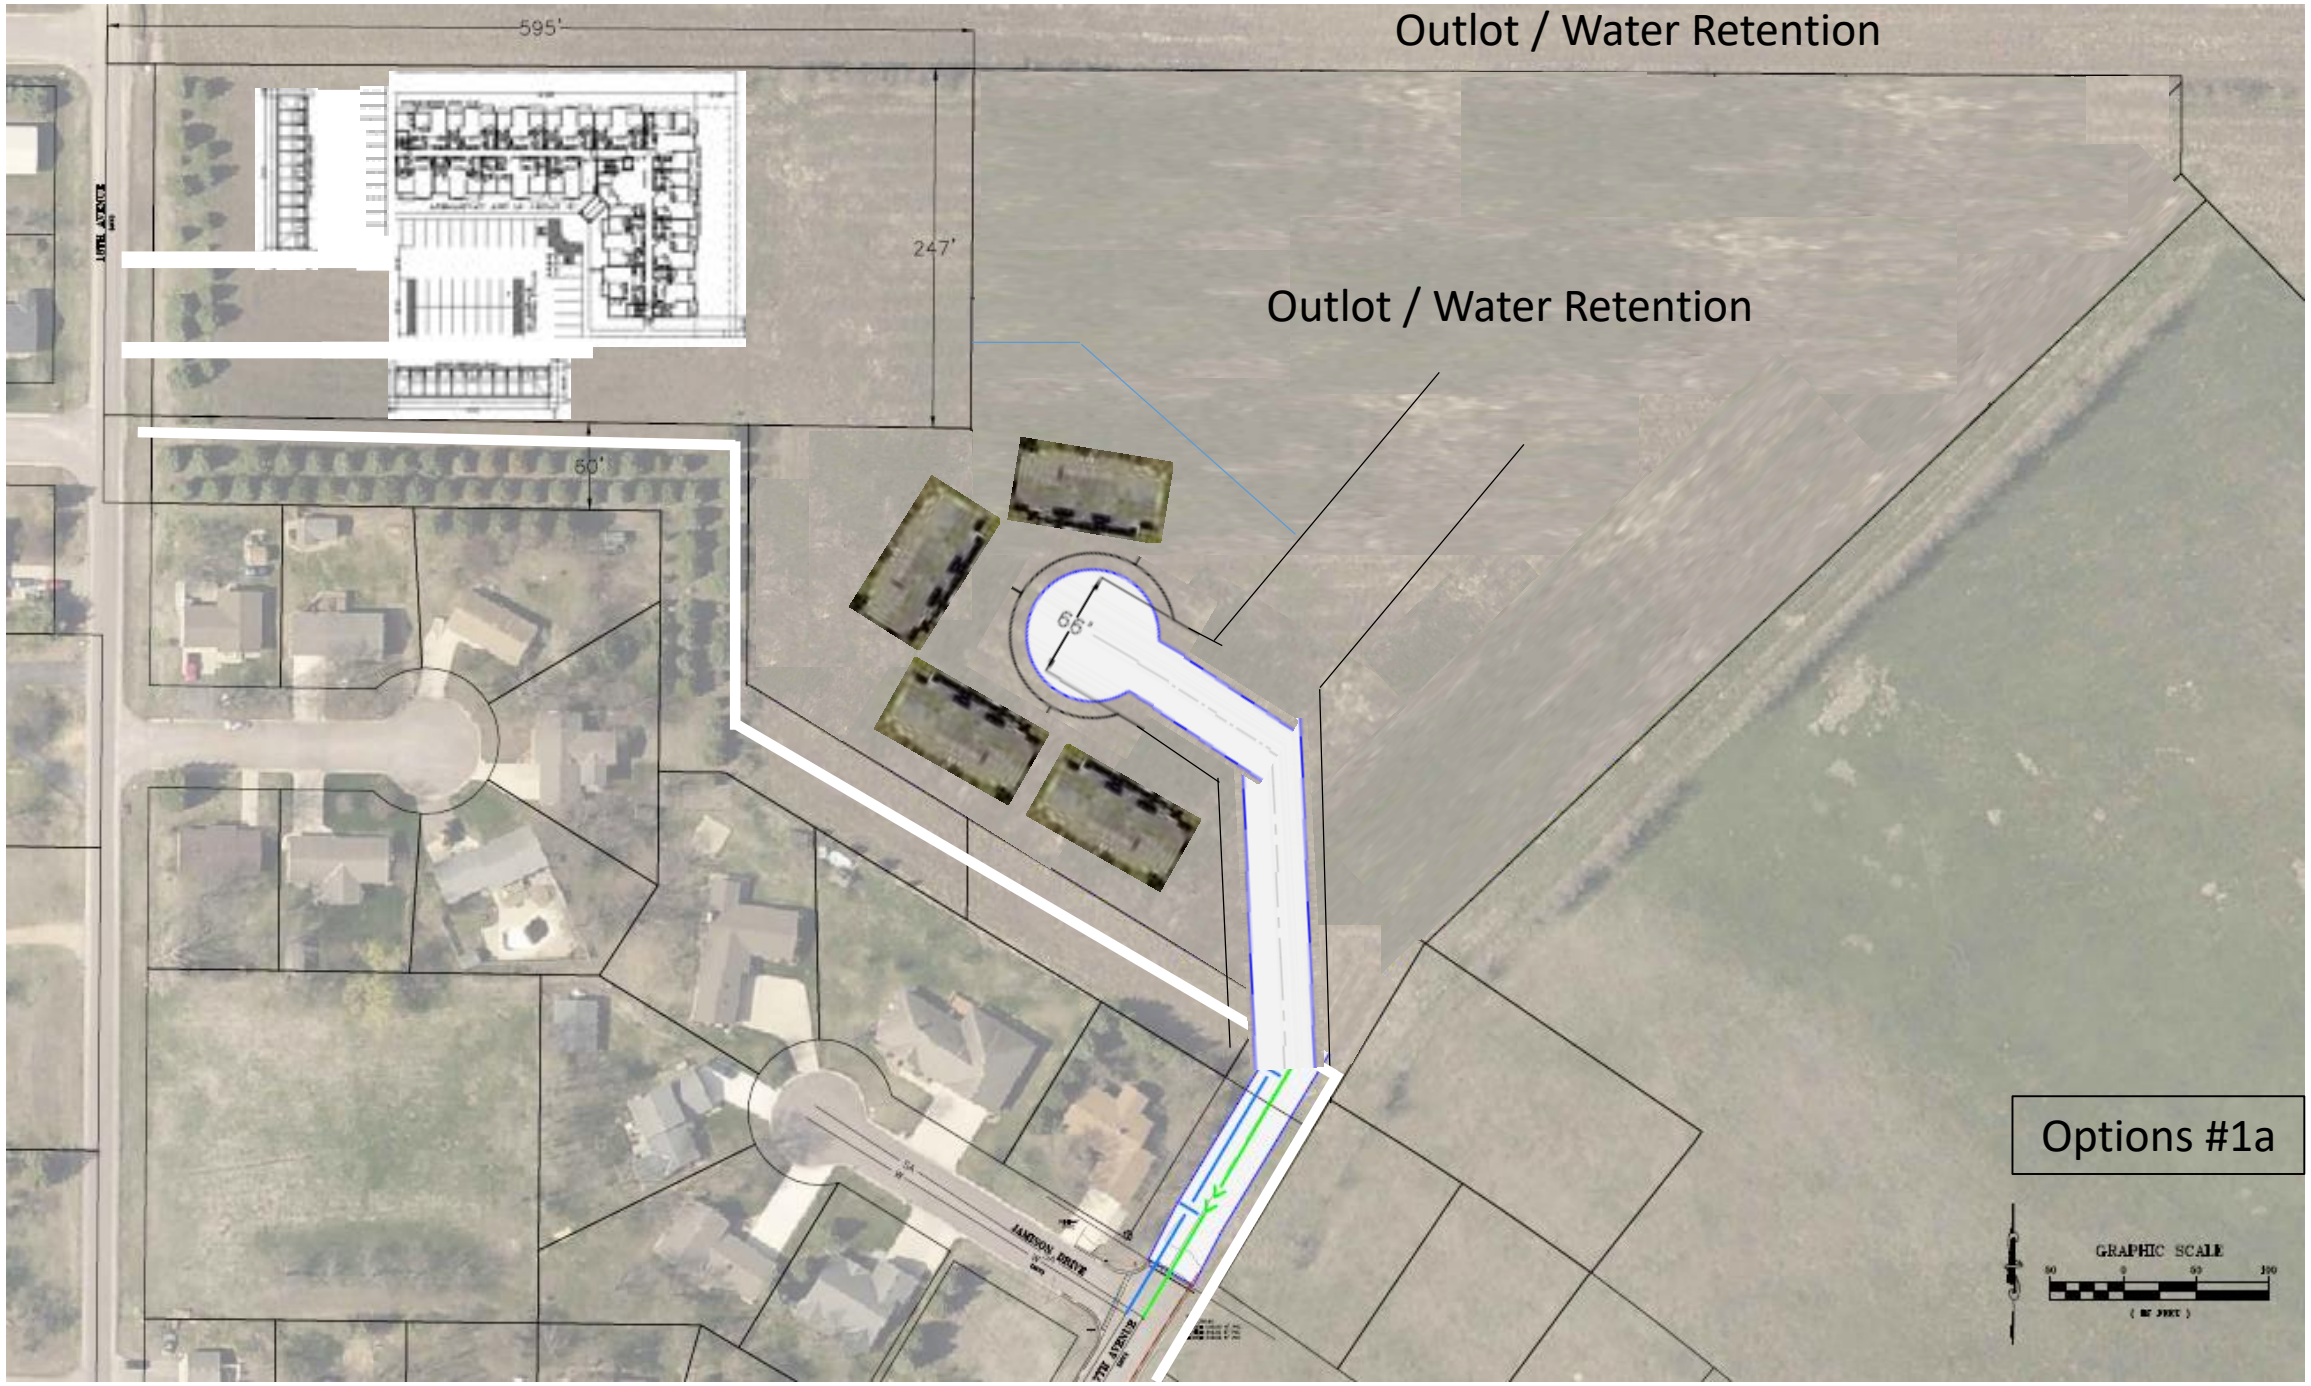
Outlot / Water Retention
Outlot / Water Retention
595'
247'
60'
66'
Options #1a
GRAPHIC SCALE

Kruse Property – Rezoning

Kruse Property – Rezoning

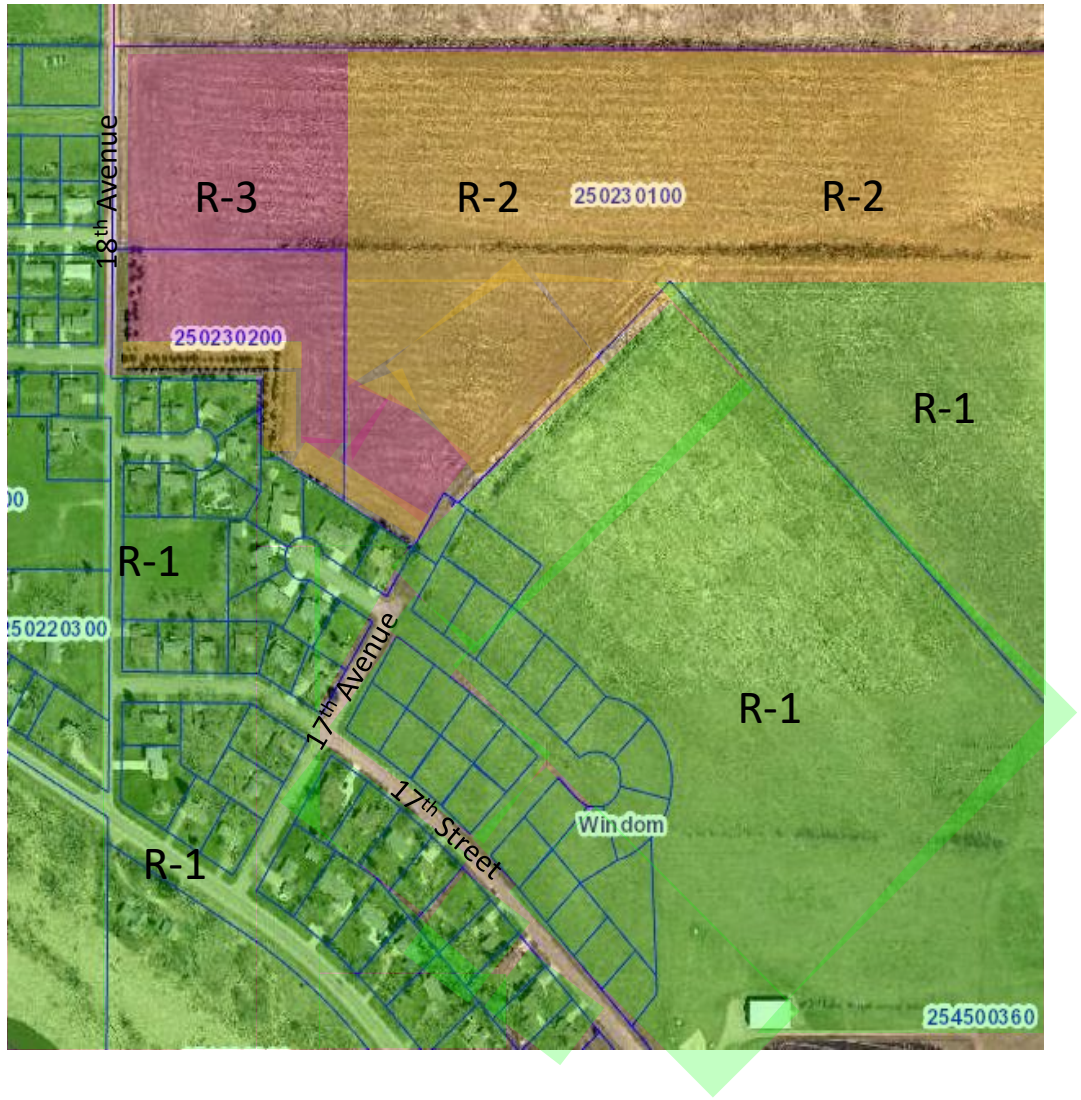
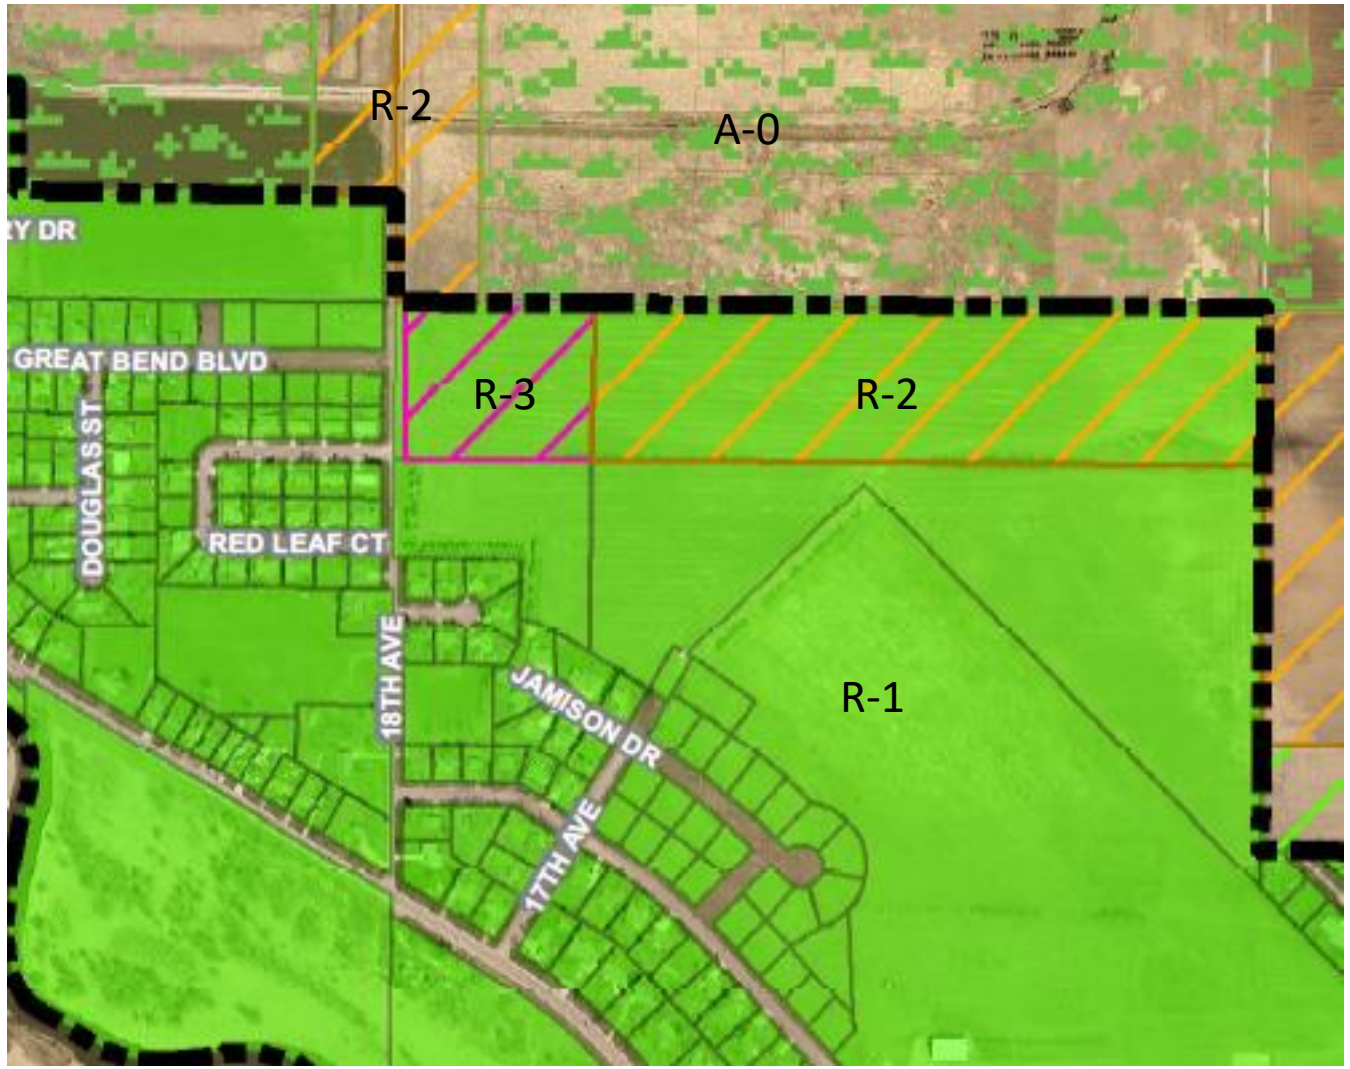
Future Land Use Map – From Comprehensive Plan